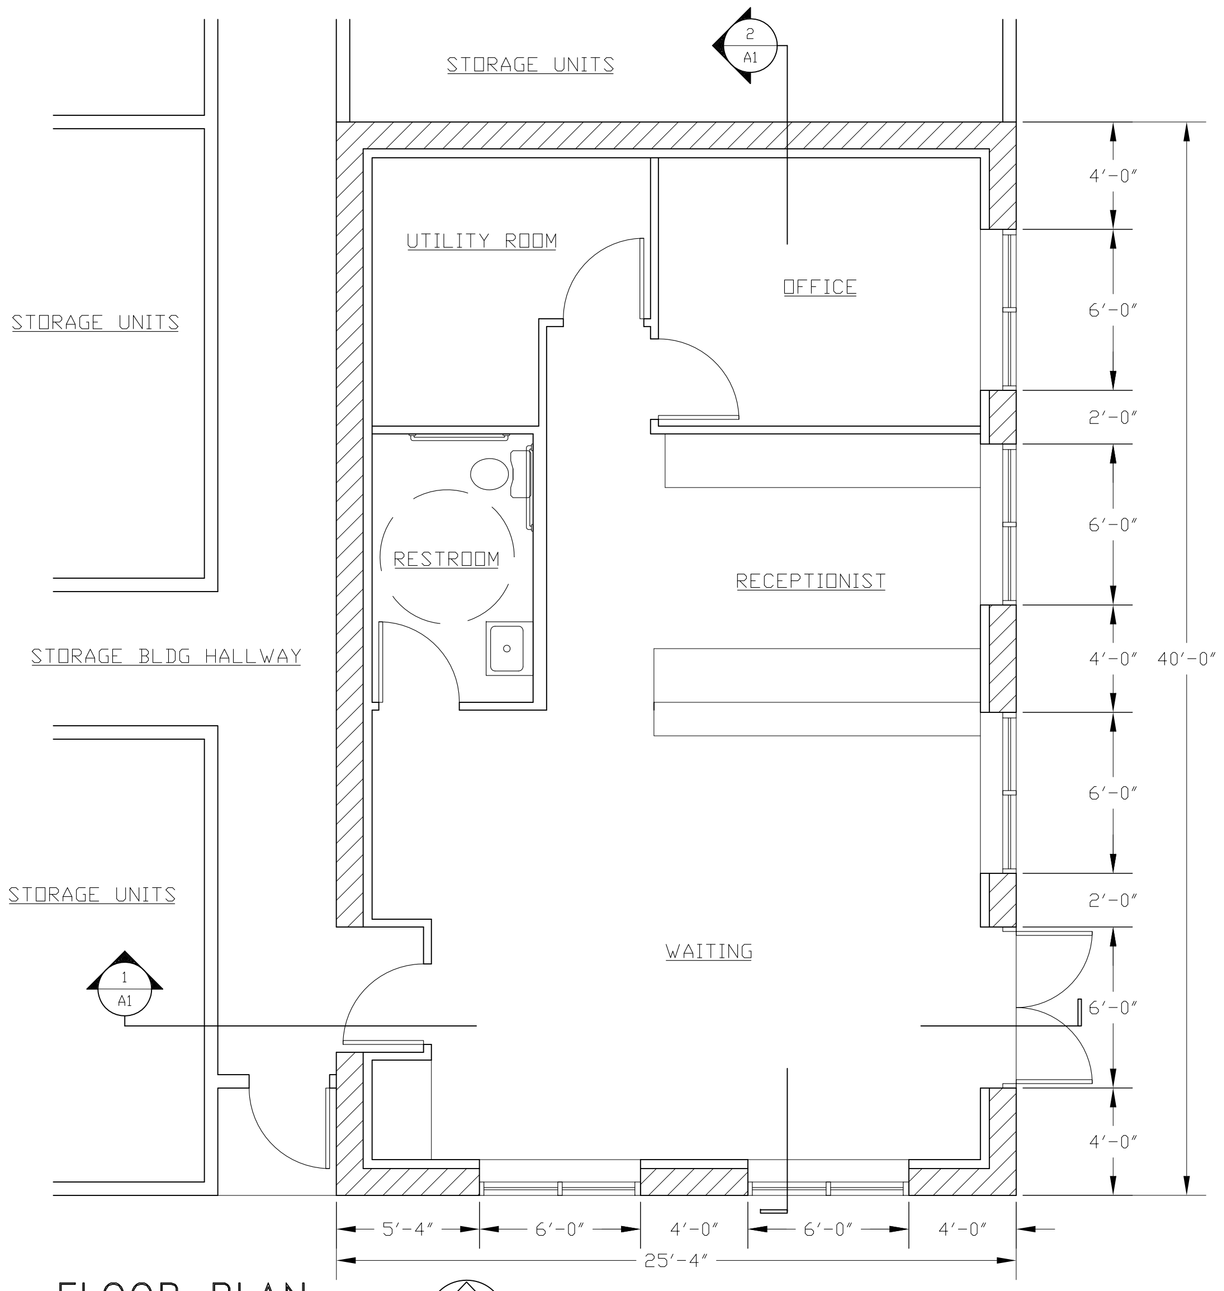

FLOOR PLAN

SCALE: 1/4"= 1'-0"

FINISH FLOOR ELEVATION:

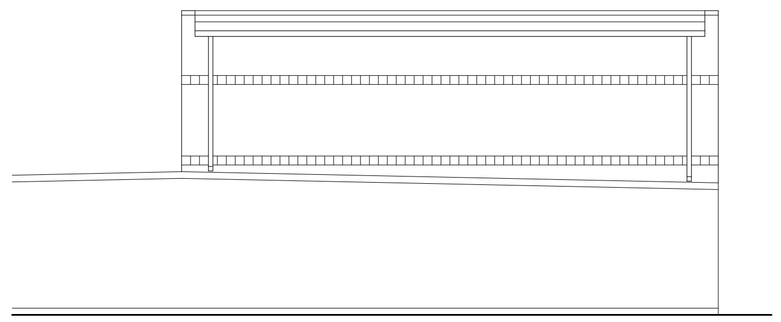

B A1 West Elevation

SCALE: 1/8" = 1'-0"

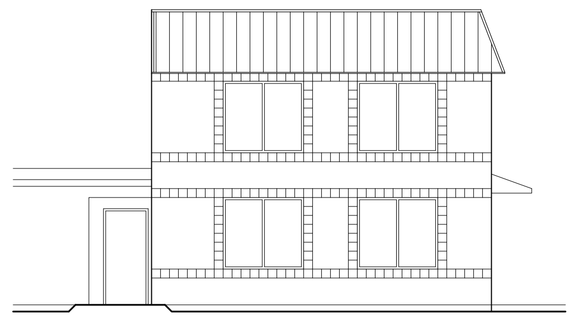

C A1 South Elevation

SCALE: 1/8" = 1'-0"

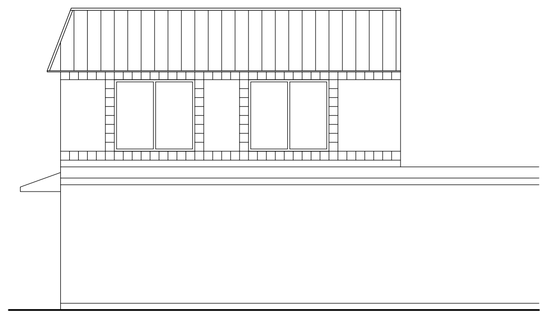

D A1 North Elevation

SCALE: 1/8" = 1'-0"

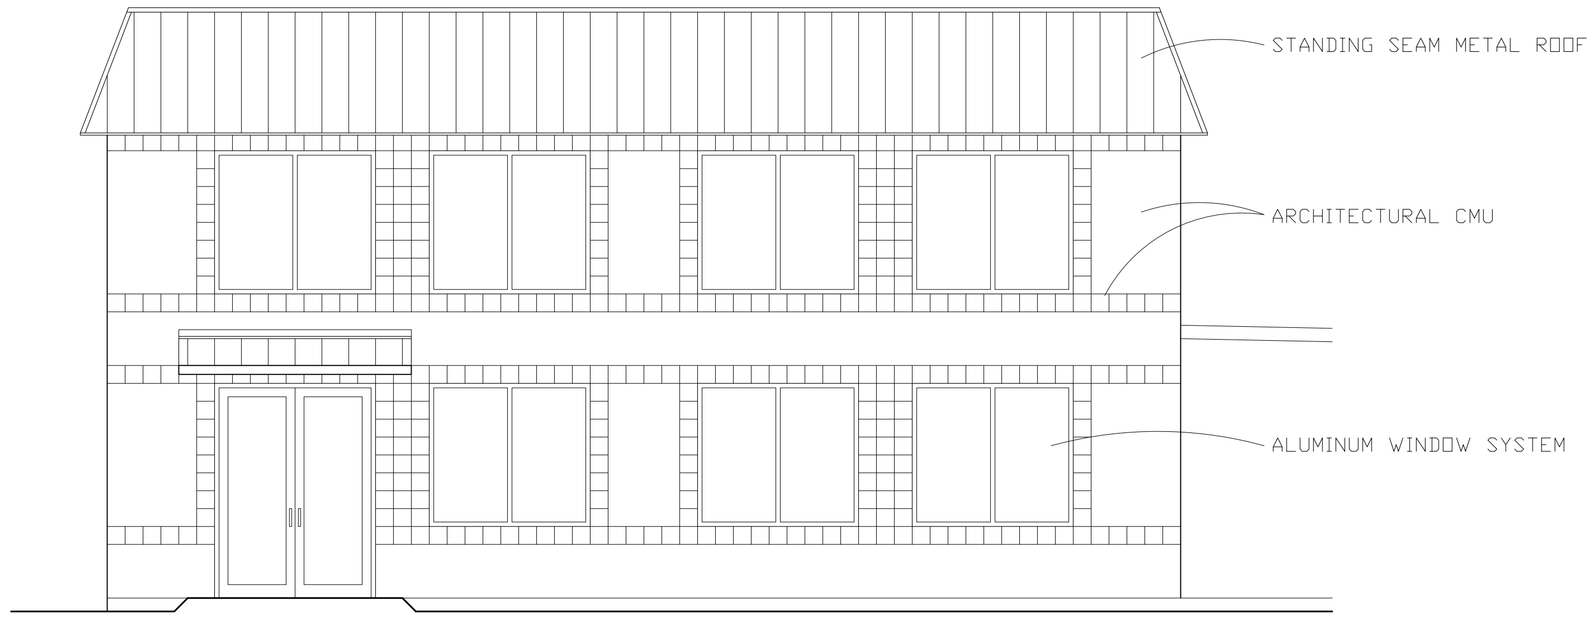

A A1 East Elevation

SCALE: 1/4" = 1'-0"

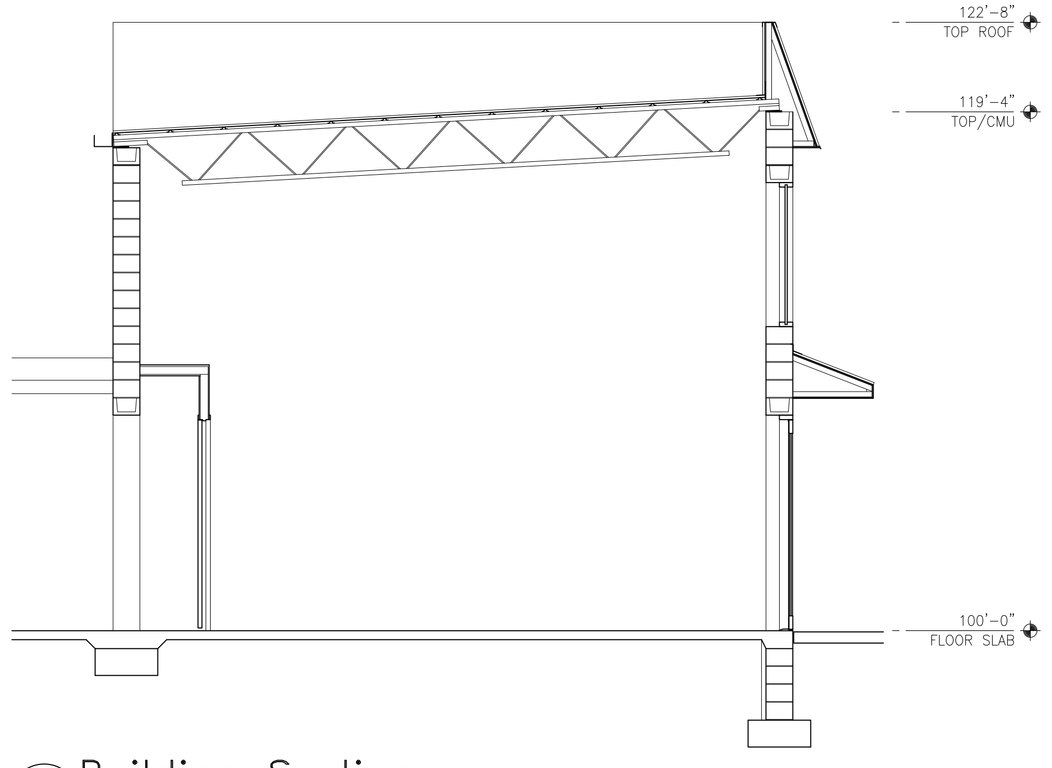

1 A1 Building Section

SCALE: 1/4" = 1'-0"

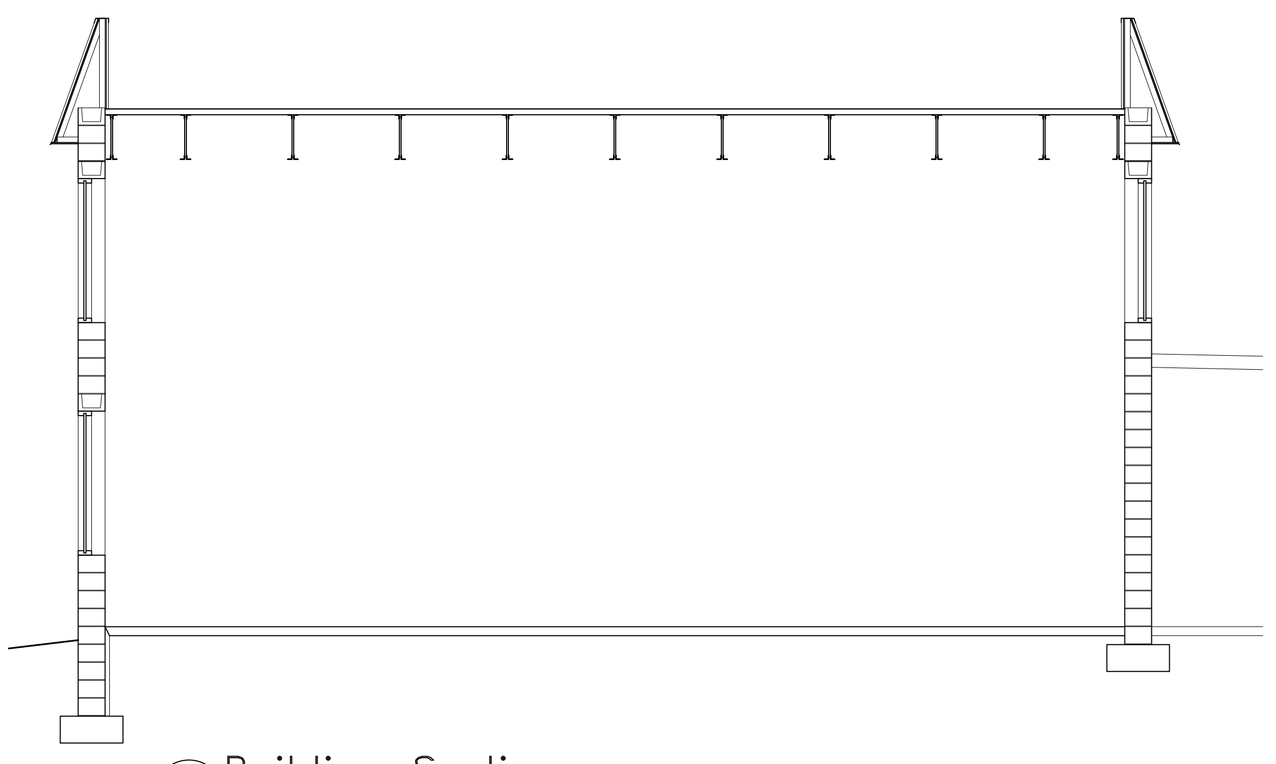

2 A1 Building Section

SCALE: 1/4" = 1'-0"

11-16-2012 Architectural Graphics for PUD Submittal

BLUE ASH SELF STORAGE

8915 BLUE ASH ROAD

SYCAMORE TOWNSHIP, HAMILTON COUNTY, OHIO

Brett A Miller, Architect

20263 Longview Dr, Lawrenceburg, IN 47025

(812) 584-5286 Phone

DRAWING

A1