GENERAL NOTES

A. REFER TO STRUCTURAL SHEETS FOR STRUCTURAL COMPONENTS AND CONNECTIONS. ALL STEEL CONNECTOR PLATES, BOLTS, ETC., TO BE HOT DIPPED GALVANIZED STEEL; INCLUDE IN STEEL BID PACKET. DO NOT PAINT.

B. REFER TO EXTERIOR ELEVATIONS FOR EXTERIOR FINISHES.

C. ALL CEILING, DOOR, AND WINDOW HEAD HEIGHTS ARE SHOWN FOR REFERENCE ONLY. CONTRACTOR TO VERIFY EXISTING CONDITIONS AND NOTIFY BLOOMIN' BRANDS INCORPORATION'S CONSTRUCTION PROJECT MANAGER AND ARCHITECT OF ANY CONFLICTS BETWEEN EXISTING CONDITIONS AND DRAWINGS.

D. TREMCO "DYMERIC 240FC" HIGH PERFORMANCE MULTI-COMPONENT POLYURETHANE SEALANT TO BE USED AS SEALANT. REFERENCE CAULKING COLOR SELECTION CHART ON SHEET A4.1 AND SPECIFICATIONS SECTION 079200 FOR ADDITIONAL INFORMATION. COLORS INDICATED ON SELECTION CHART TAKE PRECEDENCE OVER ANY PLAN DISCREPANCIES.

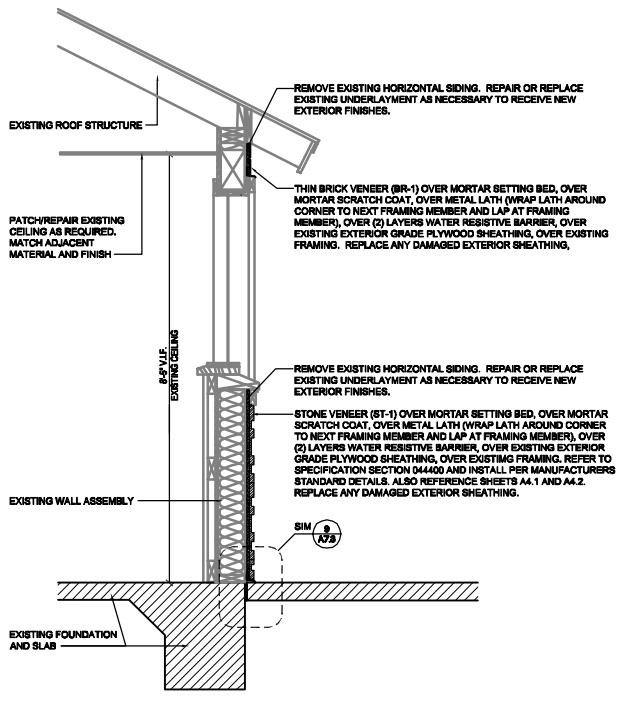

1 TYPICAL WALL SECTION
3/4"=1'-0"

2 NOT USED
3/4"=1'-0"

3 NOT USED
3/4"=1'-0"

REVISION	REMARKS	BY	DAT

I certify that these drawings were prepared or approved by me, and that I am a duly licensed architect under the laws of the State of Ohio.
License Number: 1410182
Expiration Date: December 31, 2017

Michael J. DeVere
Architect
111 One Hill Drive
Tryon, North Carolina 28782
(828) 817-7000

PROJECT: 15-9-125
3652 CINCINNATI, OH
(KENWOOD)
8240 MONTGOMERY ROAD

OUTBACK STEAKHOUSE

PROTOTYPE: 1M SERIES	
DPM: TM	DRAWN BY: MJD
STORE NUMBER: 3652	CHECKED BY: ---
ISSUE DATE: 01/11/2016	

SHEET NUMBER
A7.4
WALL SECTIONS & DETAILS