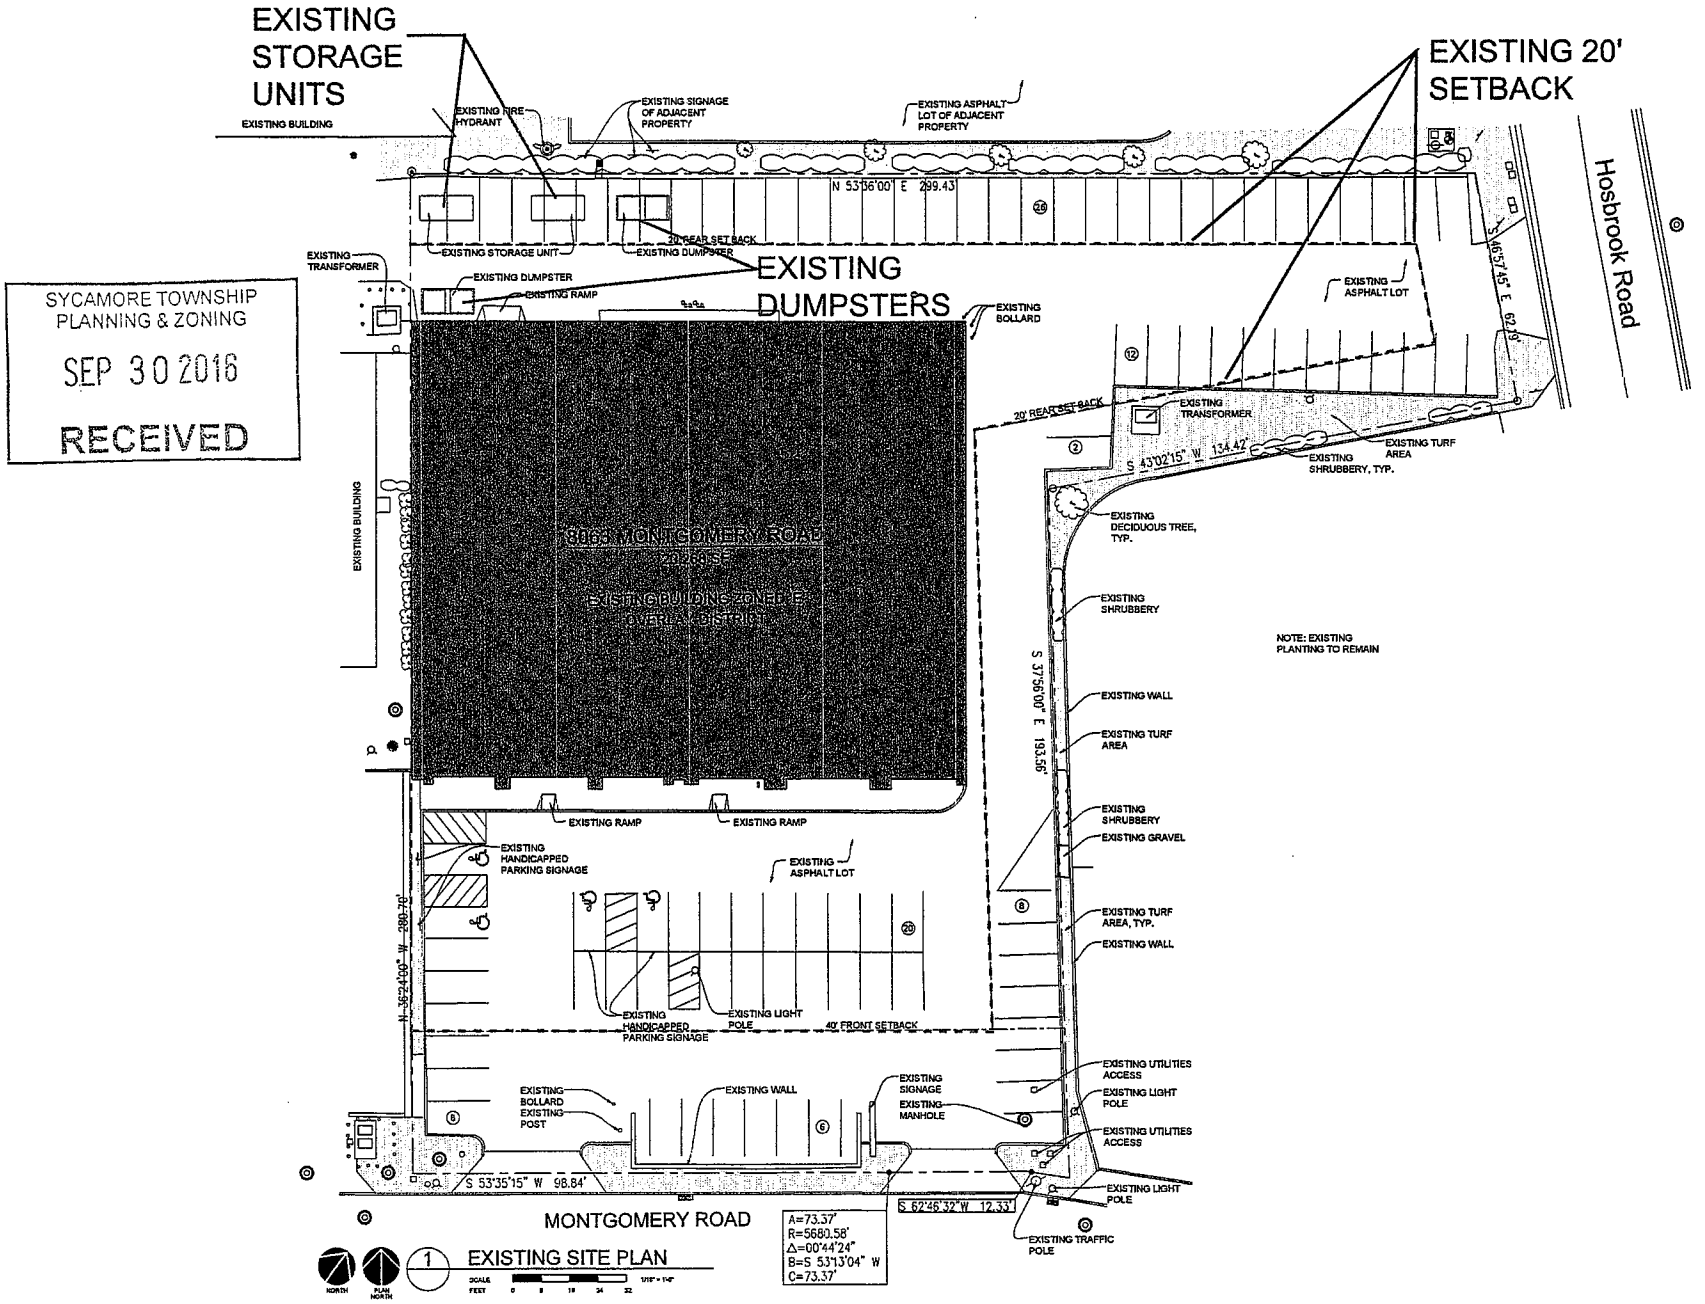

SYCAMORE TOWNSHIP
PLANNING & ZONING
SEP 30 2016
RECEIVED

THIS DOCUMENT, AND THE IDEAS AND DESIGNS INCORPORATED HEREIN IS THE PROPERTY OF TONY RAYAGANI ARCHITECTS, L.L.C., AND IS NOT TO BE USED IN WHOLE OR IN PART, FOR ANY OTHER PROJECT, WITHOUT THE WRITTEN AUTHORIZATION OF TONY RAYAGANI ARCHITECTS. COPYRIGHT 2016 ALL RIGHTS RESERVED

TONY RAYAGANI ARCHITECTS
ANTHONY E. RAYAGANI 10539
REGISTERED ARCHITECT
LICENSE # 10539
EXP. DATE 12/31/2017

DUMPSTER ENCLOSURE

8063 MONTGOMERY RD
CINCINNATI, OH 45236

REVISIONS

DATE: 09.22.16
DRAWN BY: AD
SCALE: AS NOTED
JOB NO.: 16113

TITLE
EXISTING SITE PLAN

SHEET NO:
A-0.1
1 OF 3