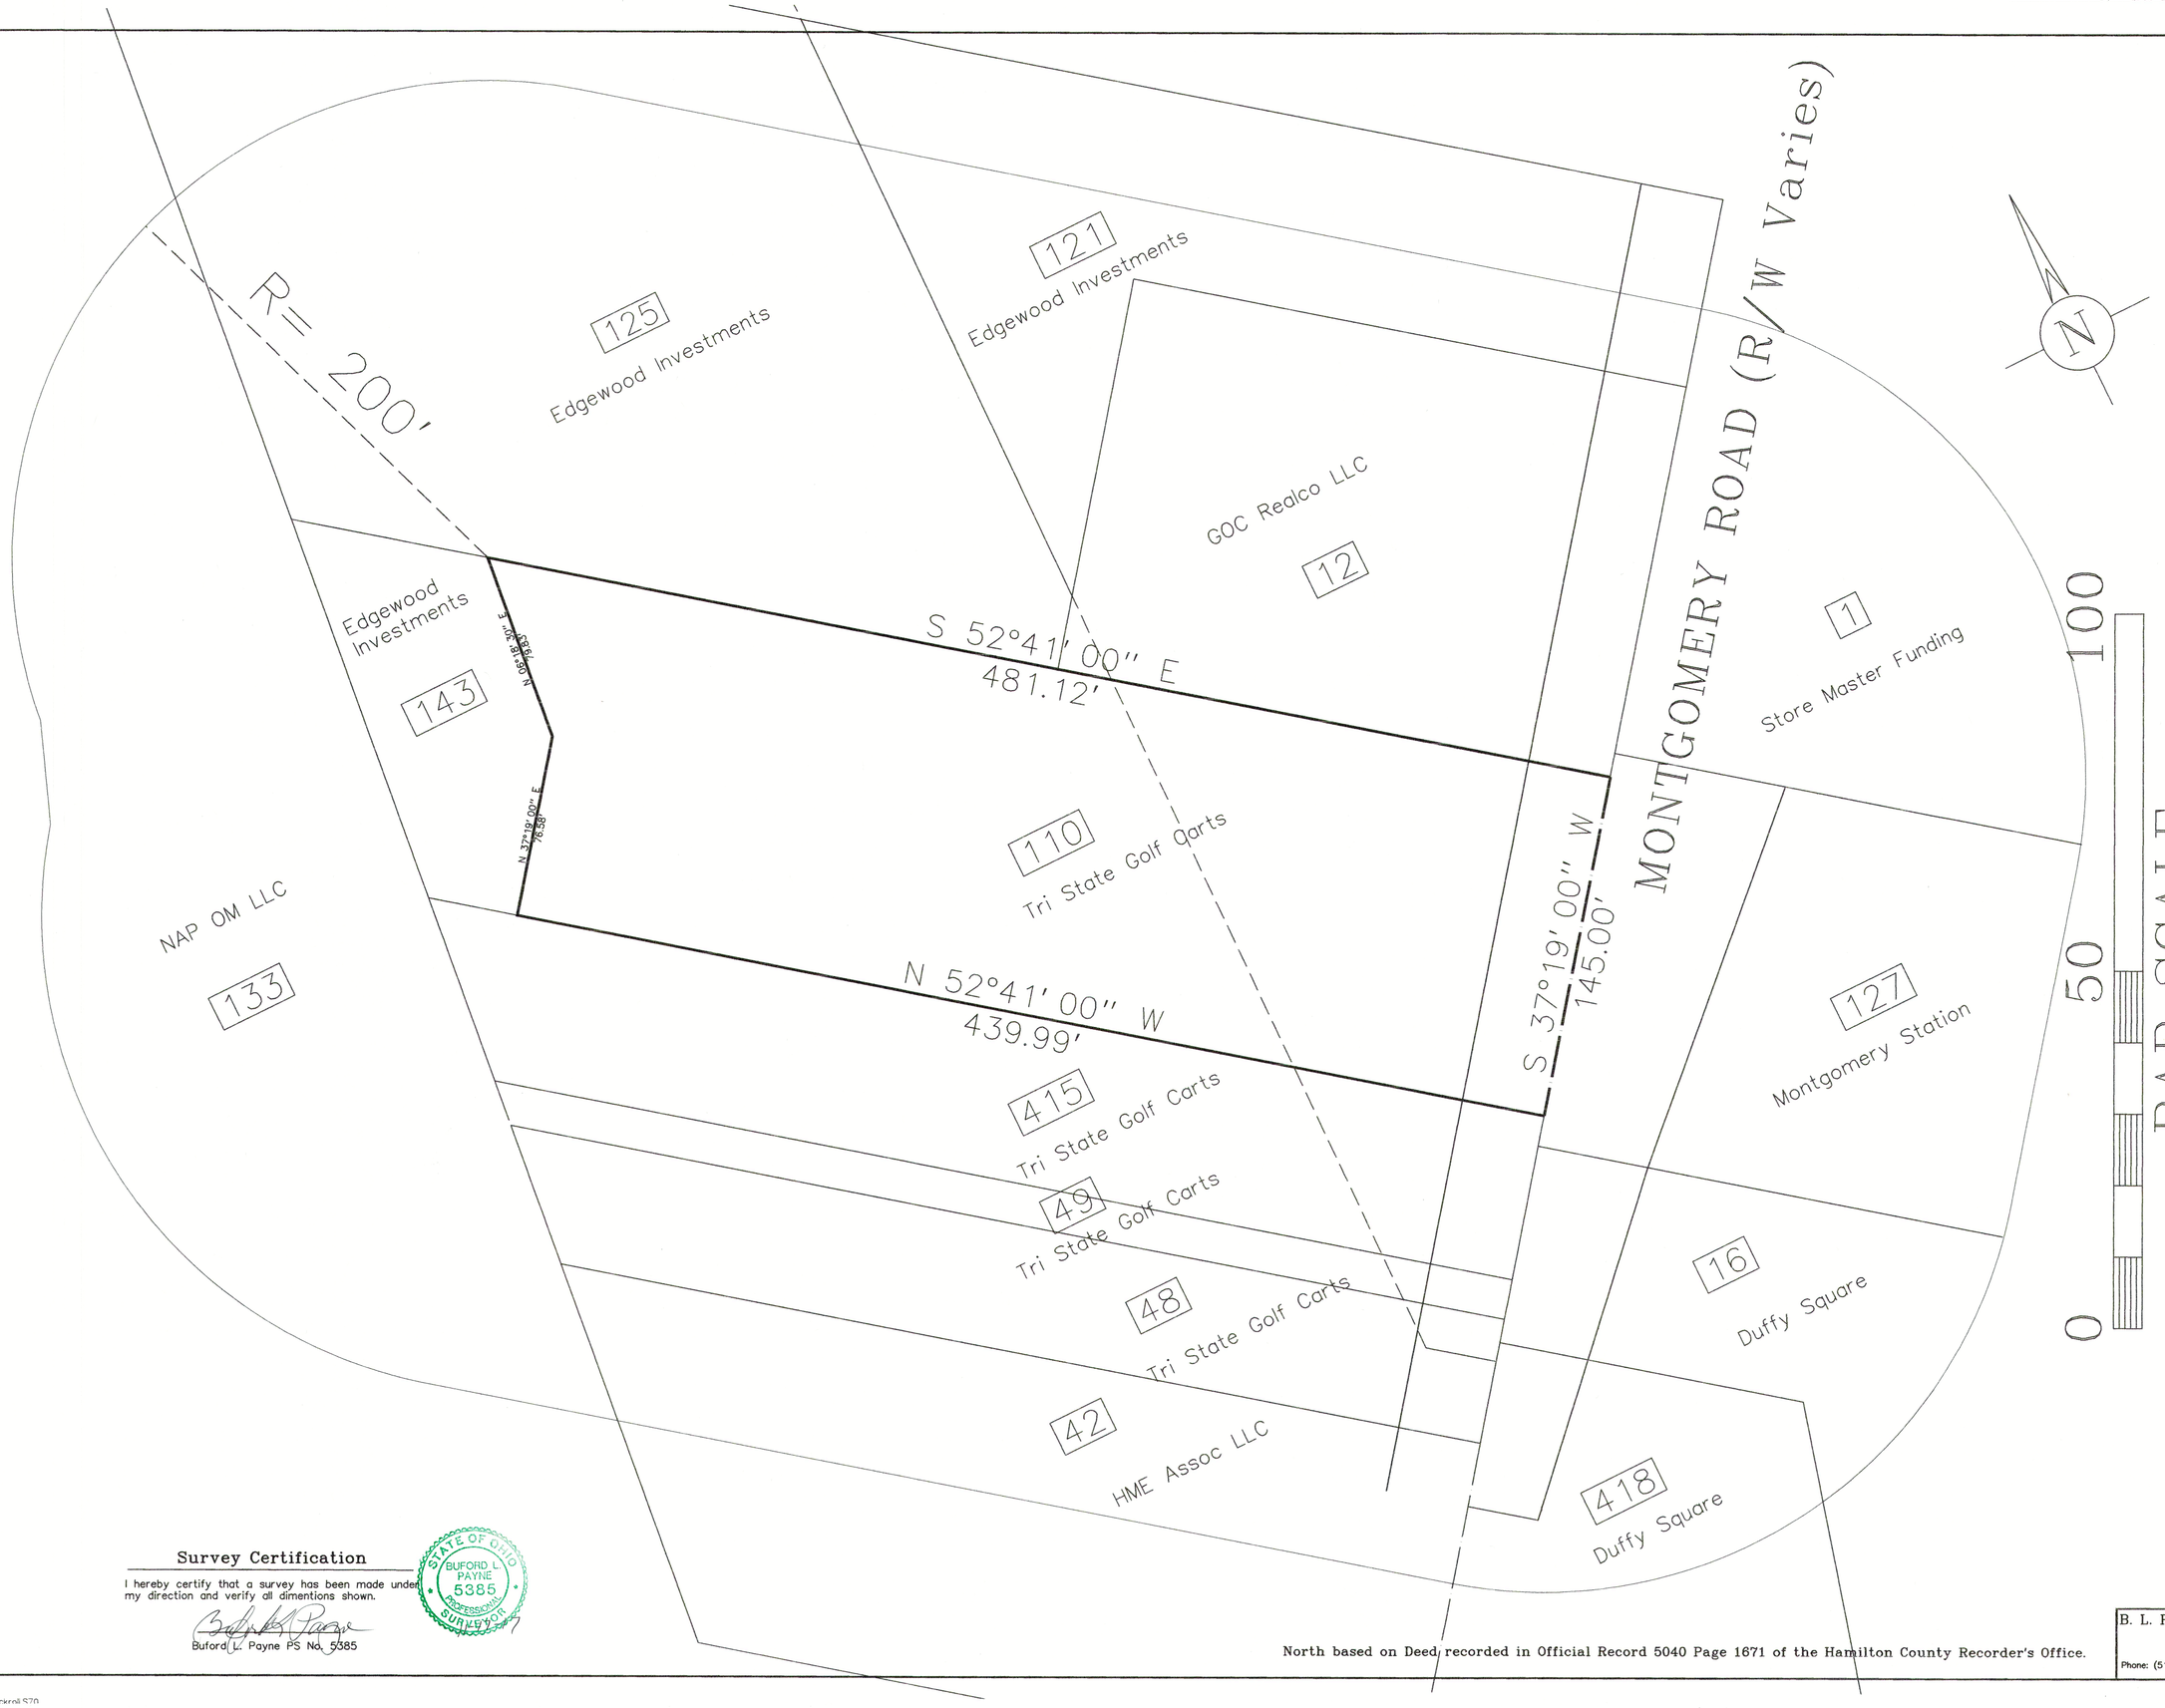

Revisions

PUD
CINCY CUSTOM CARTS
Section 5, Town 4, Entire Range 1,
Sycamore Township, Hamilton County, Ohio

Note: This seal applies only to this document. I disclaim any responsibility for all other documents or instruments relating to or intended to be used for any part or parts of this project or any other project.

Drawn: BLP
Checked: TER
Date: 11/17/2017
Scale: 1" = 30'
Job No. 3585zone

Survey Certification

I hereby certify that a survey has been made under my direction and verify all dimentions shown.

Buford L. Payne PS No. 5385

STATE OF OHIO
BUFORD L. PAYNE
5385
PROFESSIONAL SURVEYOR

North based on Deed recorded in Official Record 5040 Page 1671 of the Hamilton County Recorder's Office.

B. L. Payne & Associates, Inc.
Civil Engineers & Surveyors
11479 Colerain Avenue
Cincinnati, Ohio 45252
Phone: (513) 385-6922 Fax: (513) 385-8103
blpayne.bp@fuse.net

1
1

/jobs/Dhiockroll S70